


Perry Twp Secs 25, 26, 35 + 36

RSID002327

REYNOLDS - Peters - REYNOLDS

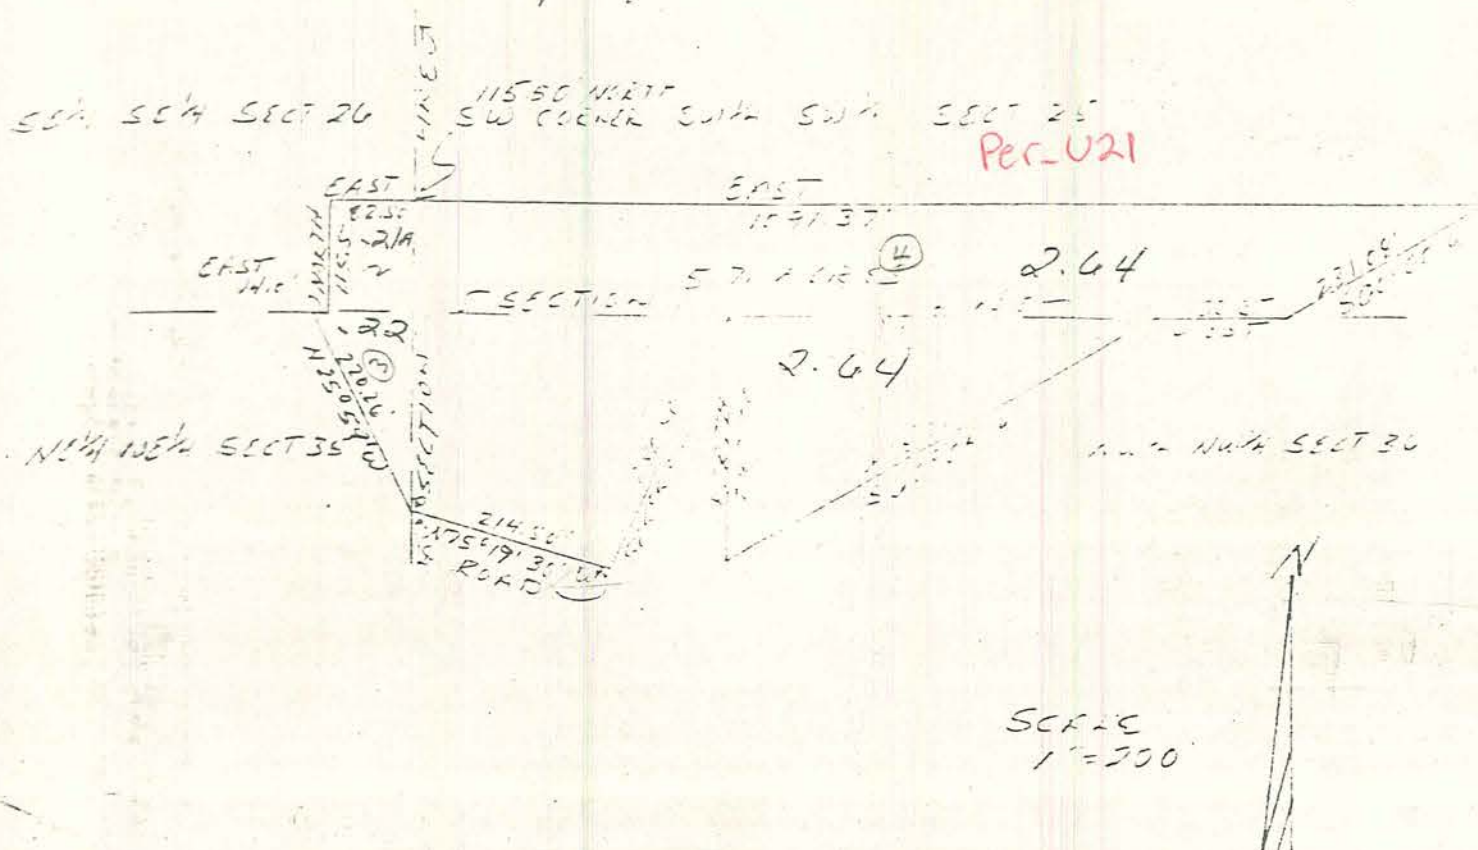

DESCRIPTION:


A part of the Southwest quarter of the Southwest quarter of Section 25 and a part of the Southeast quarter of the Southeast quarter of Section 26 and a part of the Northeast quarter of the Northeast quarter of Section 35 and a part of the Northwest quarter of the Northwest quarter of Section 36 all said Sections being in Township 8 North, Range 1 West, Monroe County, Indiana, bounded and described as follows: Beginning at a point that is 115.50 feet North of the Southwest corner of the Southwest quarter of the Southwest quarter of said Section 25, thence running East for 1091.37 feet, thence South 60 degrees West for 231.08 feet, thence West for 132.25 feet, thence South 60 degrees 04 minutes West for 195.00 feet, thence North for 247.00 feet, thence South 25 degrees 53 minutes West for 280.50 feet and to the centerline of a road, thence with said road North 75 degrees 19 minutes 30 seconds West for 214.50 feet, thence leaving said road North 25 degrees 59 minutes West for 220.26 feet, thence East for 14.00 feet, thence North for 115.50 feet, thence East for 82.50 feet and to the point of beginning. Containing in all 5.71 acres, more or less.

FILED

JUN 10 1930

John W. Davis
Auditor Monroe County, Indiana



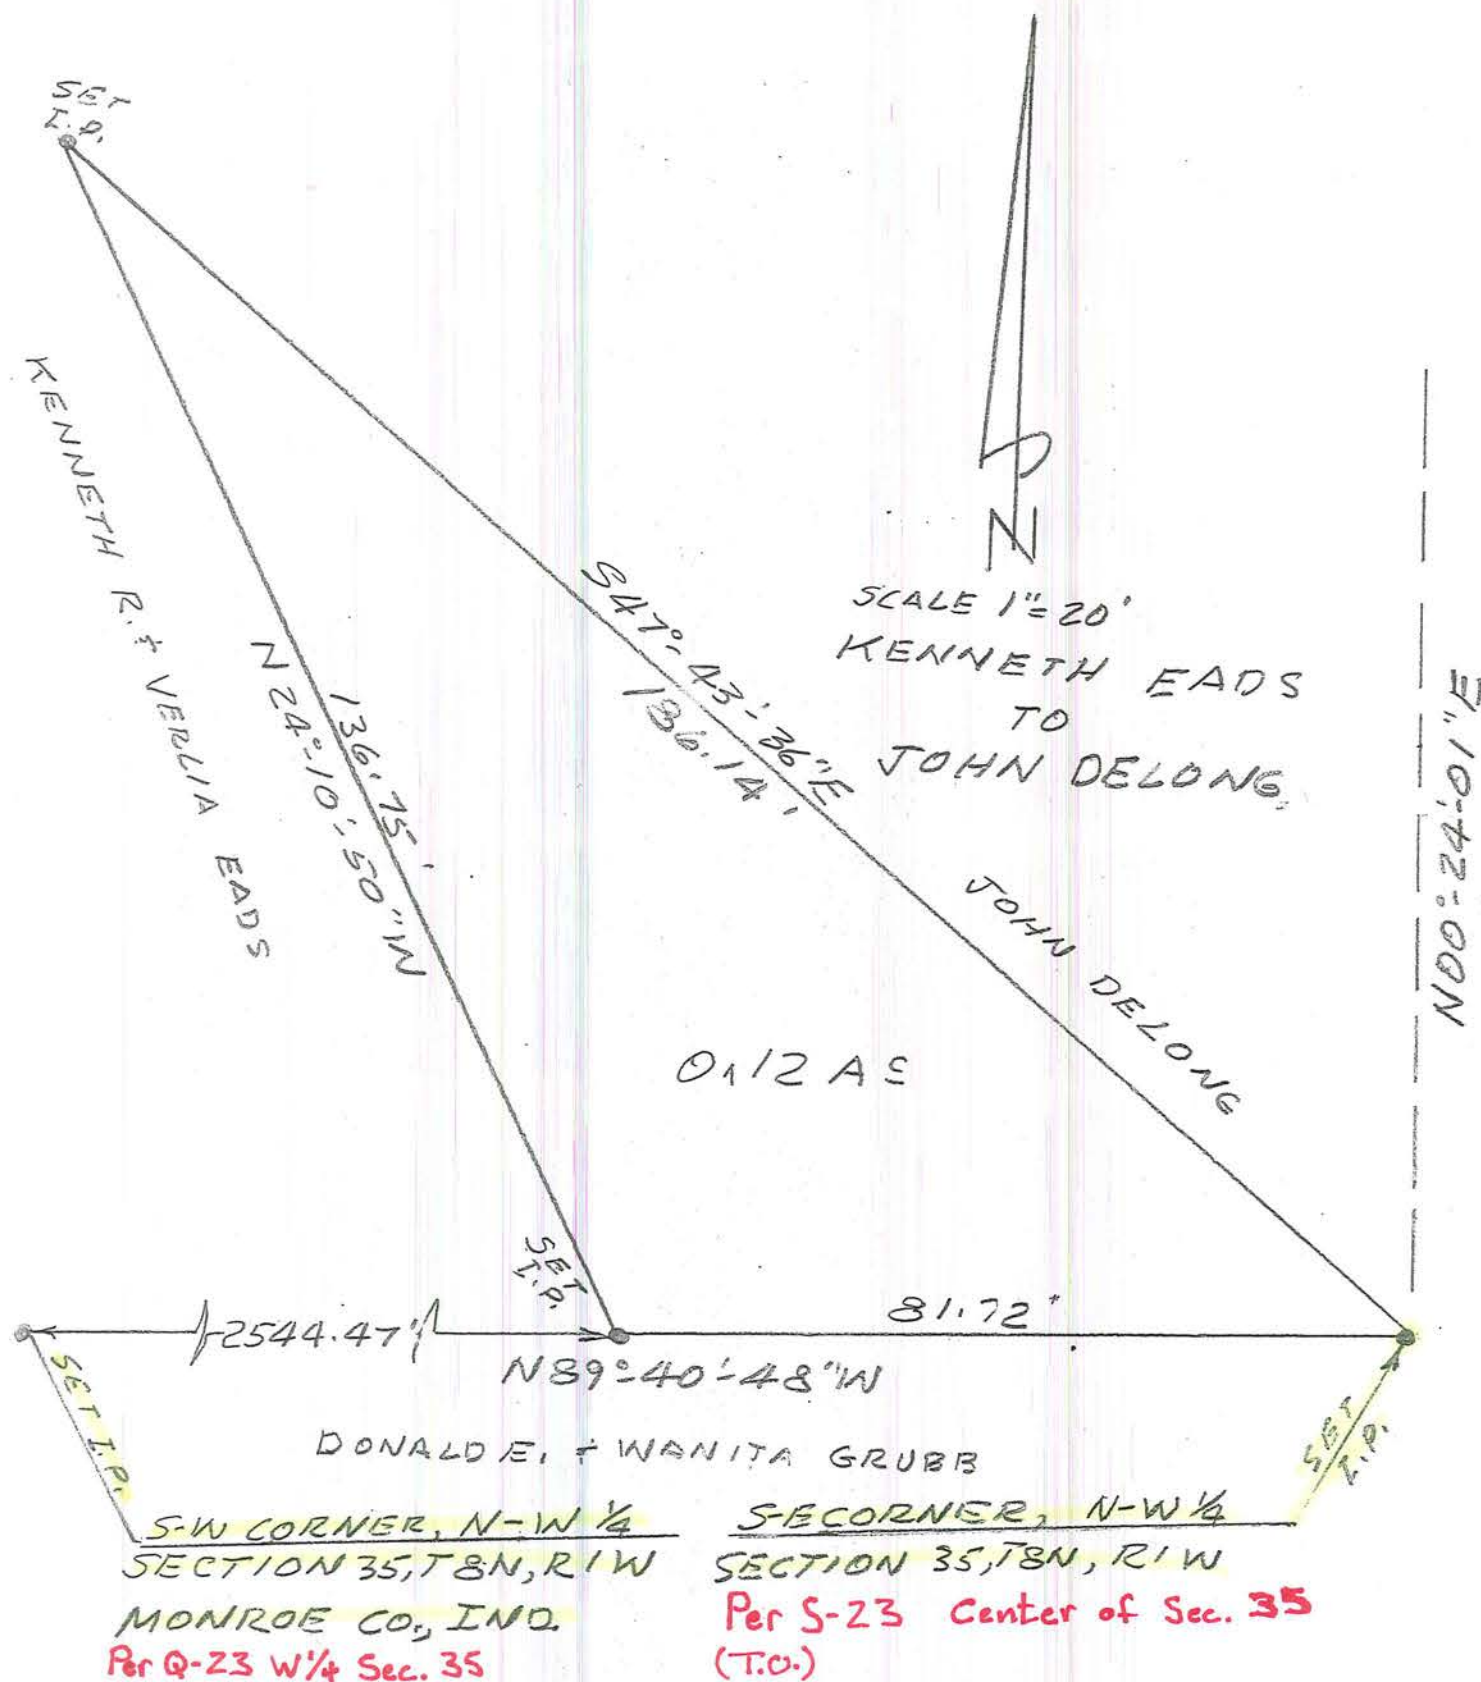

Legal description:

A part of the Northwest quarter of Section 35, Township 8 North, Range 1 West, Monroe County, Indiana, bounded and described as follows: Beginning at a set 5/8 inch iron pin at the Southeast corner of said Northwest quarter; thence from said point of beginning and with the South line of said Northwest quarter and running North 89 degrees 40 minutes 48 seconds West for 81.72 feet; thence leaving said South line and running North 24 degrees 10 minutes 50 seconds West for 136.75 feet and to a set 5/8 inch iron pin; thence South 47 degrees 43 minutes 36 seconds East for 186.14 feet and to the point of beginning. Containing 0.12 acre, more or less.

STATE OF INDIANA)
COUNTY OF MONROE) SS:

I, Lee Utt, hereby certify that I am a Registered Land Surveyor licensed in compliance with the laws of the State of Indiana; that the above plat and following description correctly represents a survey completed by me on this 8th day of June, 1995; that all monuments shown thereon actually exist; and that their location and type are, to the best of my knowledge accurately shown.

SCALE 1" = 100'
SOLOMITO PREL.

Sketch showing Work done prior to Nov. 8, 1967



N.


Scale 1" = 100'

Bearing assumed.

Cancelled. 11-8-67
by Solomito.

Work by N.L. Prall L.S.
Assd: - R.E. Jackson
S.J. Robbins

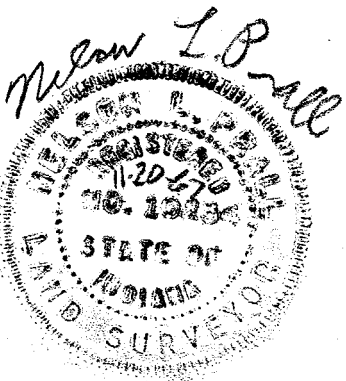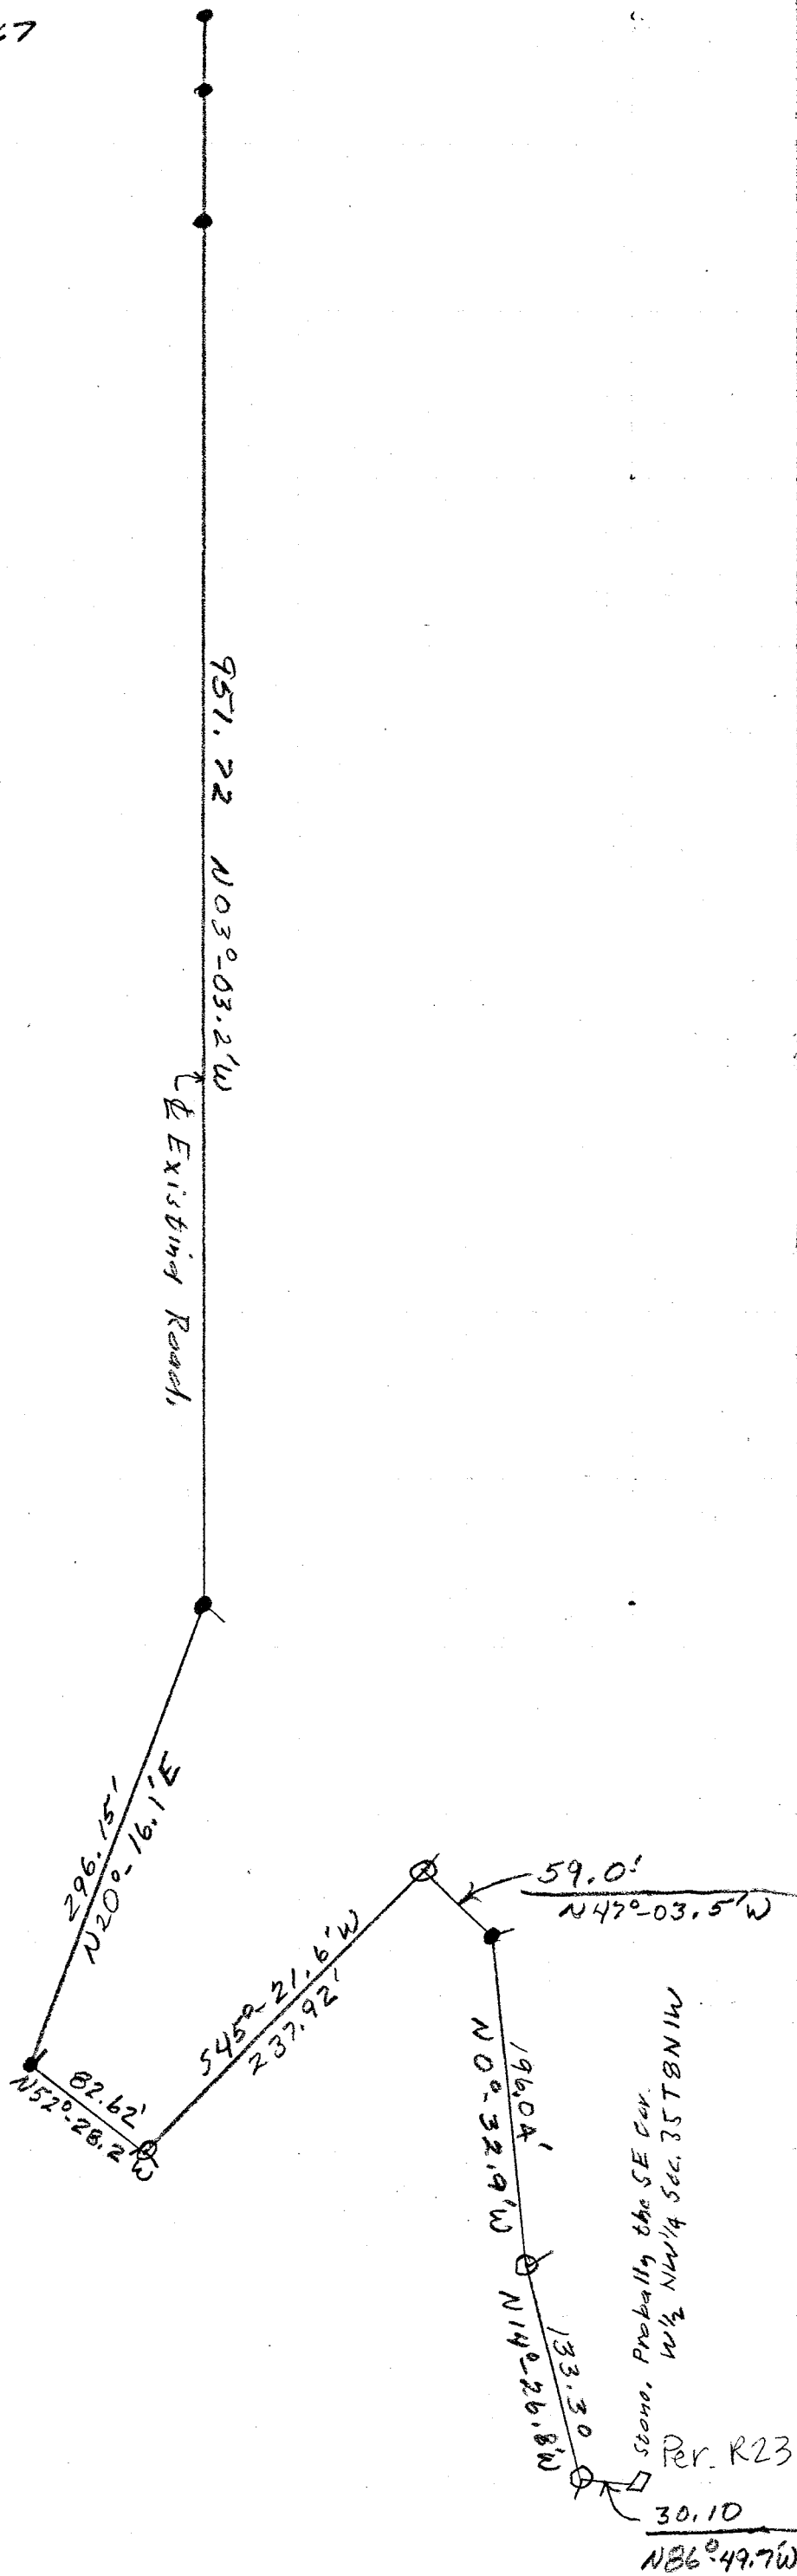

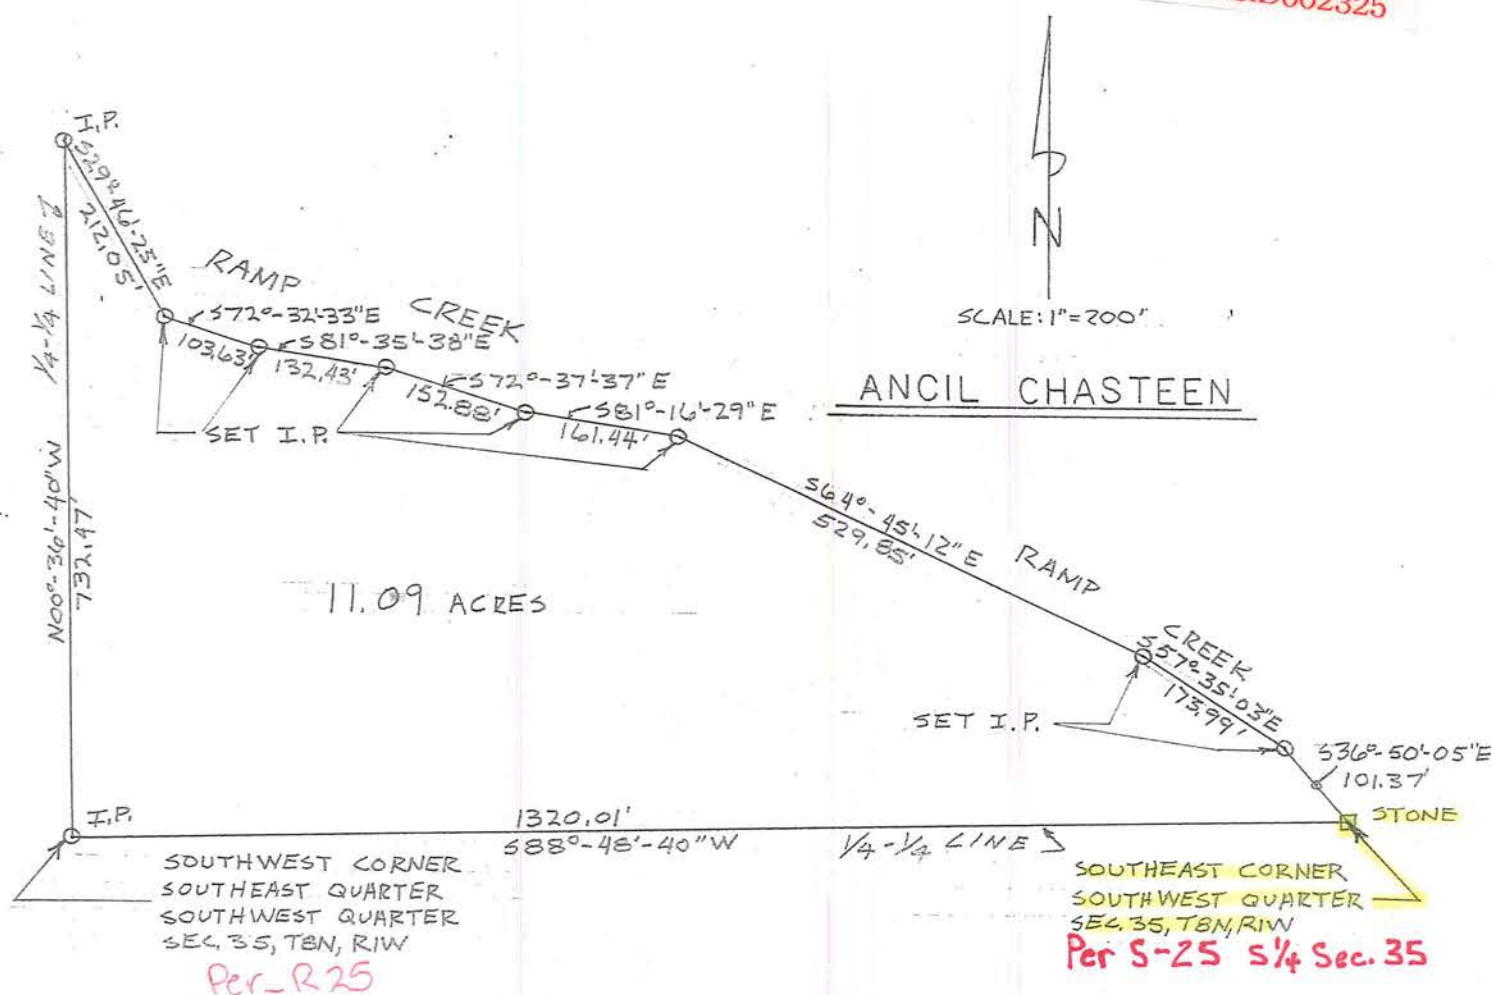

State of Indiana ss:
County of Monroe

I, Lee Utt, hereby certify that I am a Land Surveyor licensed in compliance with the laws of the State of Indiana; that the above plat and the following description correctly represents a survey completed by me on August 9, 1978; that all monuments shown thereon actually exist; and that their location and type are, to the best of my knowledge accurately shown.

Lee Utt, R.L.S. #S0089, Indiana
1604 S. Henderson Street
Bloomington, Indiana 47401

A part of the Southeast quarter of the Southwest quarter of Section 35, Township 8 North, Range 1 West, Monroe County, Indiana, bounded and described as follows: Beginning at the Southwest corner of said Southeast quarter of the Southwest quarter; thence from said point of beginning and with the West line of said quarter section and running North 00°-36'-40" West for 732.47 feet; thence leaving said West line and with the foot of a hill and running South 29°-46'-25" East for 212.05 feet; thence South 72°-32'-33" East for 103.63 feet; thence South 72°-37'-37" East for 132.43 feet; thence South 81°-16'-29" East for 152.88 feet; thence South 81°-16'-29" East for 161.44 feet; thence South 64°-45'-12" East for 529.85 feet; thence South 57°-35'-03" East for 173.99 feet; thence South 36°-50'-05" East for 101.37 feet and to a stone marking the Southeast corner of said Southeast quarter of the Southwest quarter; thence with the South line of said quarter section and running South 88°-48'-40" West for 1320.01 feet and to the point of beginning. Containing 11.09 acres, more or less.